SITE 9

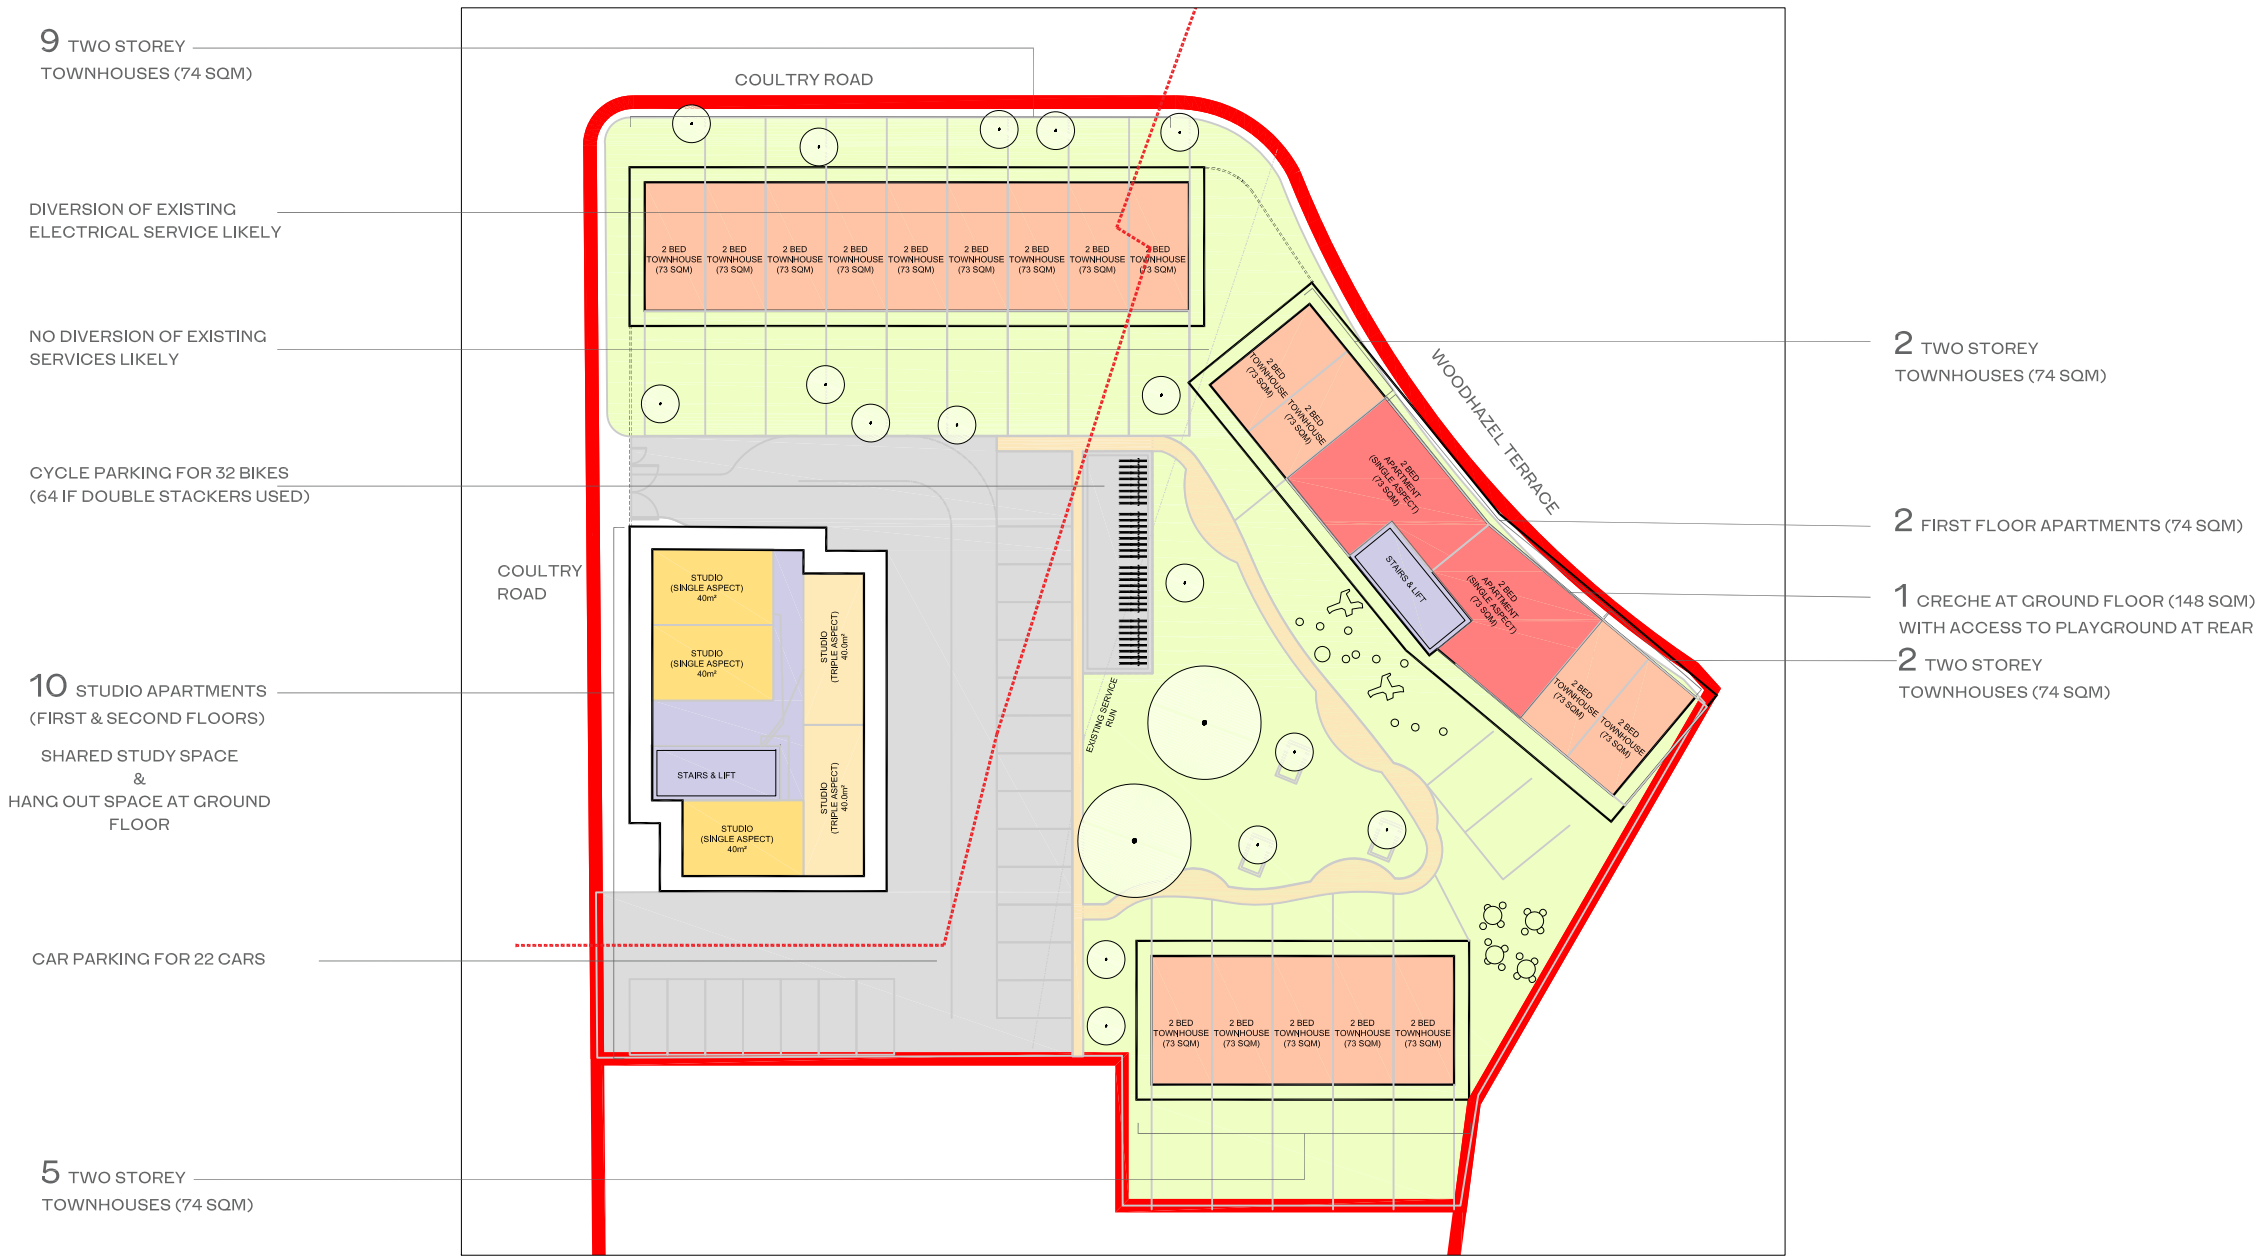

EMPOWER THE FAMILY

FIRST FLOOR -REV 03

P1001

HENRY J LYONS ARCHITECTS

Dublin Cork Shanghai Abu Dhabi

26 09 2019

1:500 @ A3

C:\Users\evin.power\Desktop\-\RGRE\Ballymun-Empower the Family\CAD\Xref\Appraisal\Ballymun-Site 8-Appraisal - Rev04